


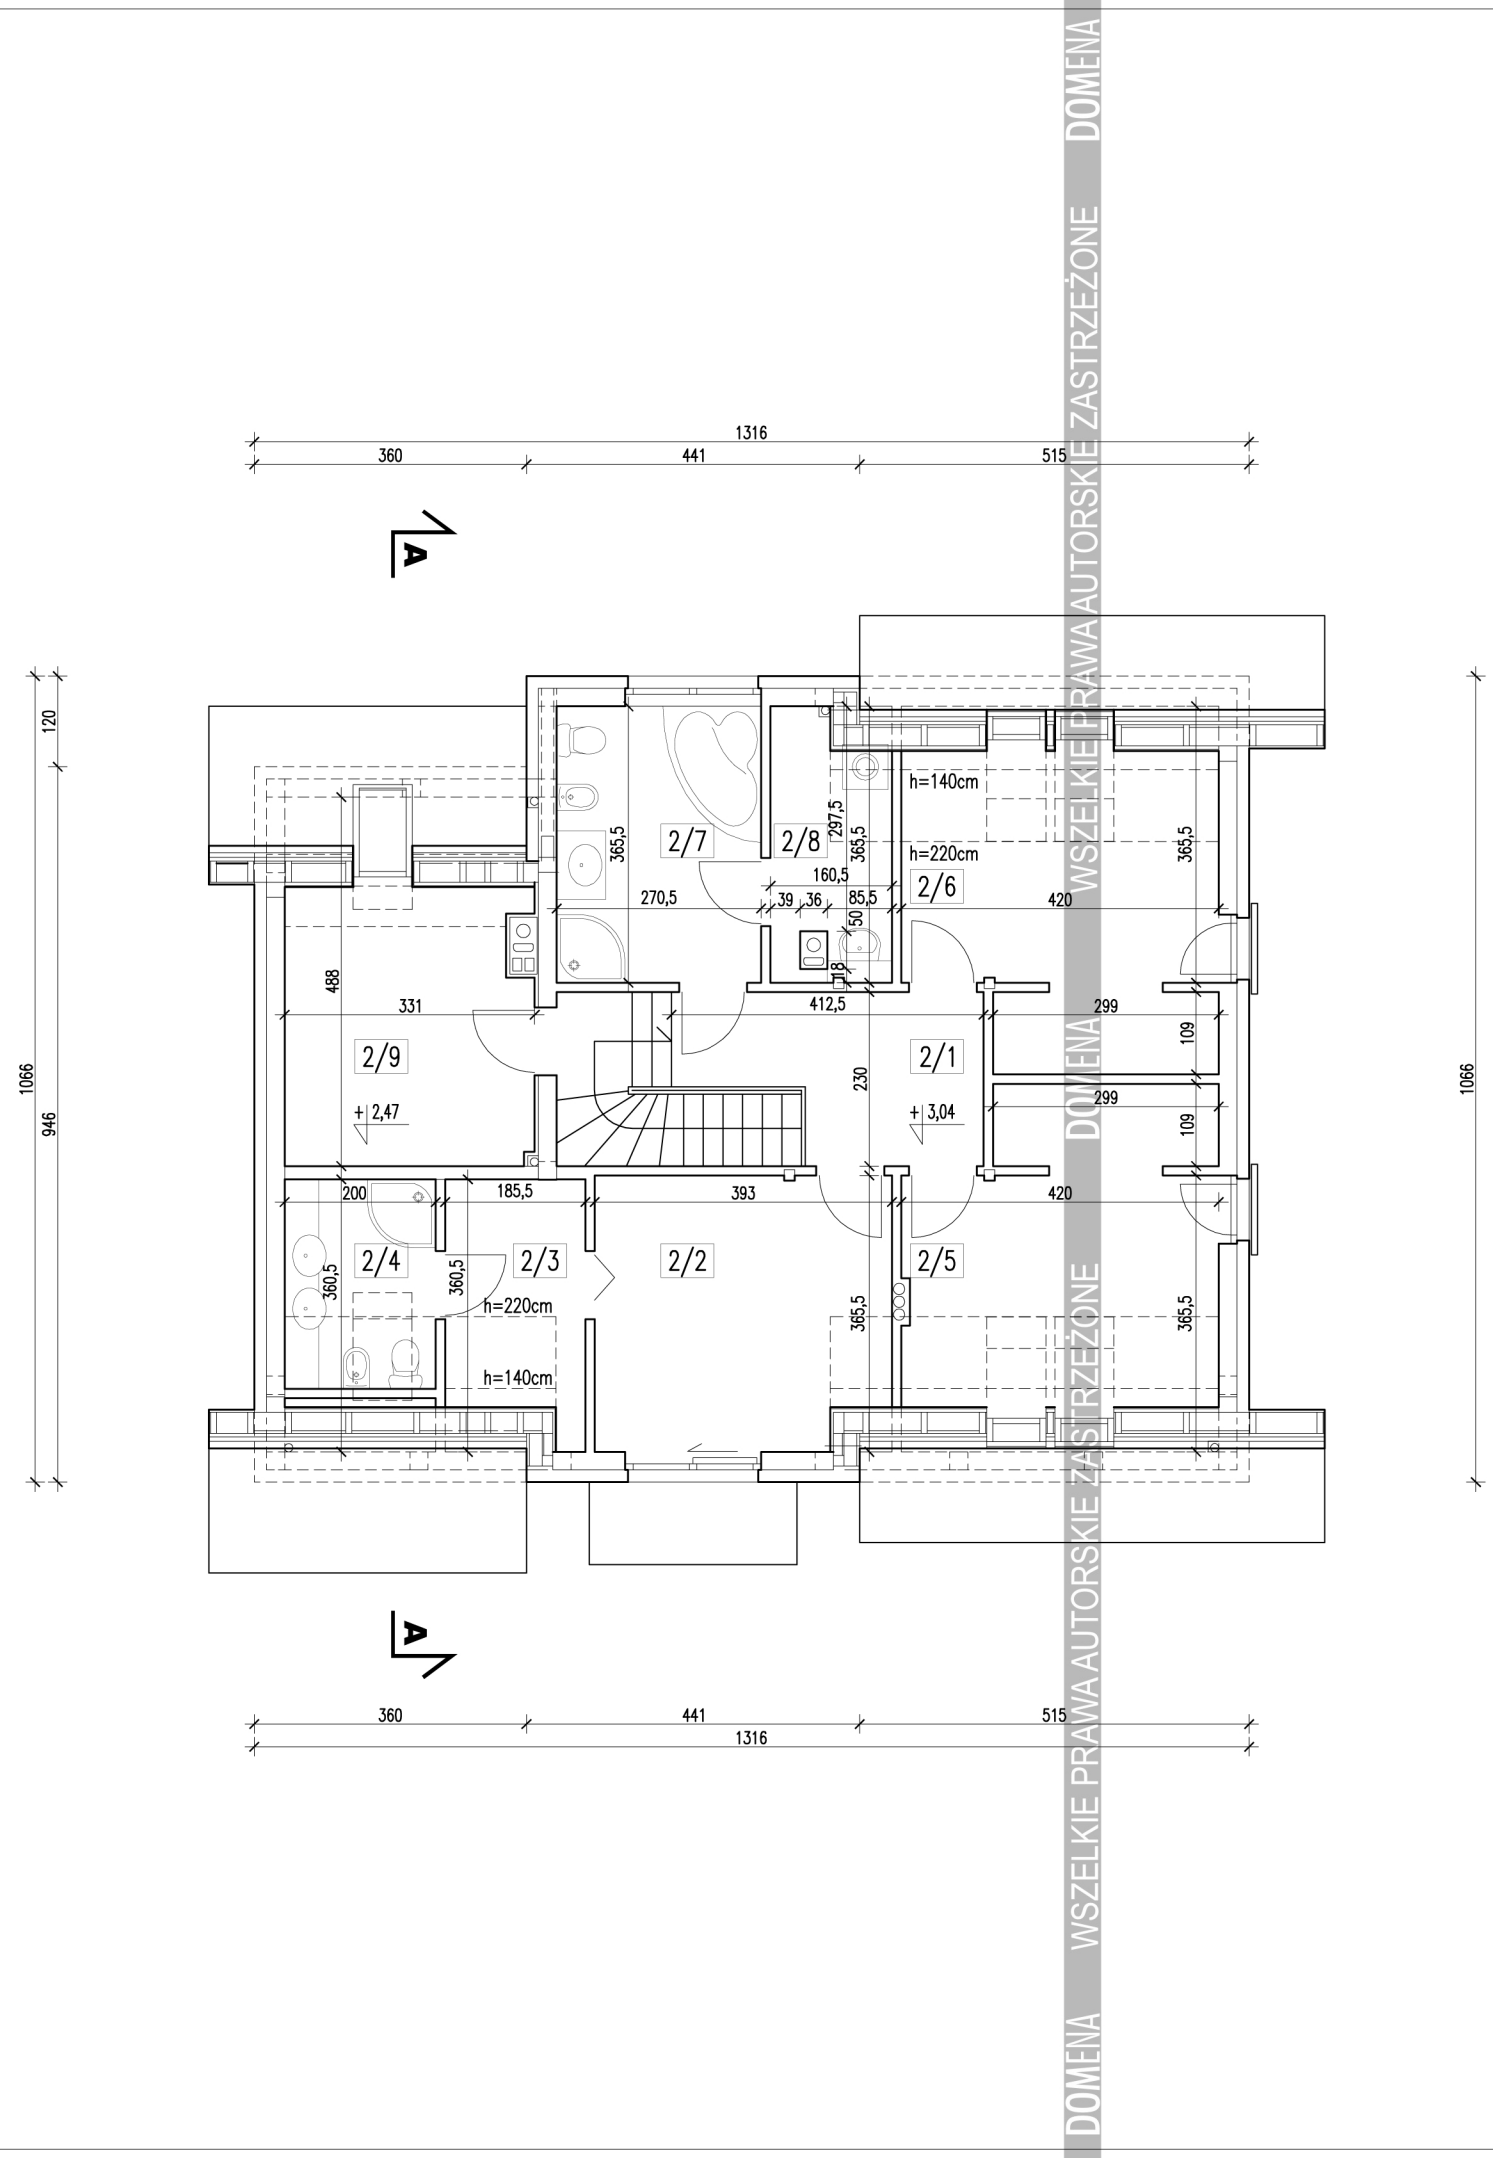

ZESTAWIENIE POMIESZCZEŃ			
L.P.	NAZWA POMIESZCZENIA	POW. UŻYTKOWA	POW. PODŁOGI
2/1	HOL	7,53 m ²	7,67 m ²
2/2	POKÓJ	13,13 m ²	14,17 m ²
2/3	GARDEROBA	4,66 m ²	6,56 m ²
2/4	ŁAZIENKA	4,50 m ²	5,43 m ²
2/5	POKÓJ	13,01 m ²	18,43 m ²
2/6	POKÓJ	13,09 m ²	18,52 m ²
2/7	ŁAZIENKA	9,73 m ²	→
2/8	PRALNIA	4,66 m ²	5,53 m ²
SUMA P.U. PODDASZA		70,31 m ²	
2/9	STRYCH	11,54 m ²	15,55 m ²
SUMA POWIERZCHNI PODDASZA		81,85 m ²	